



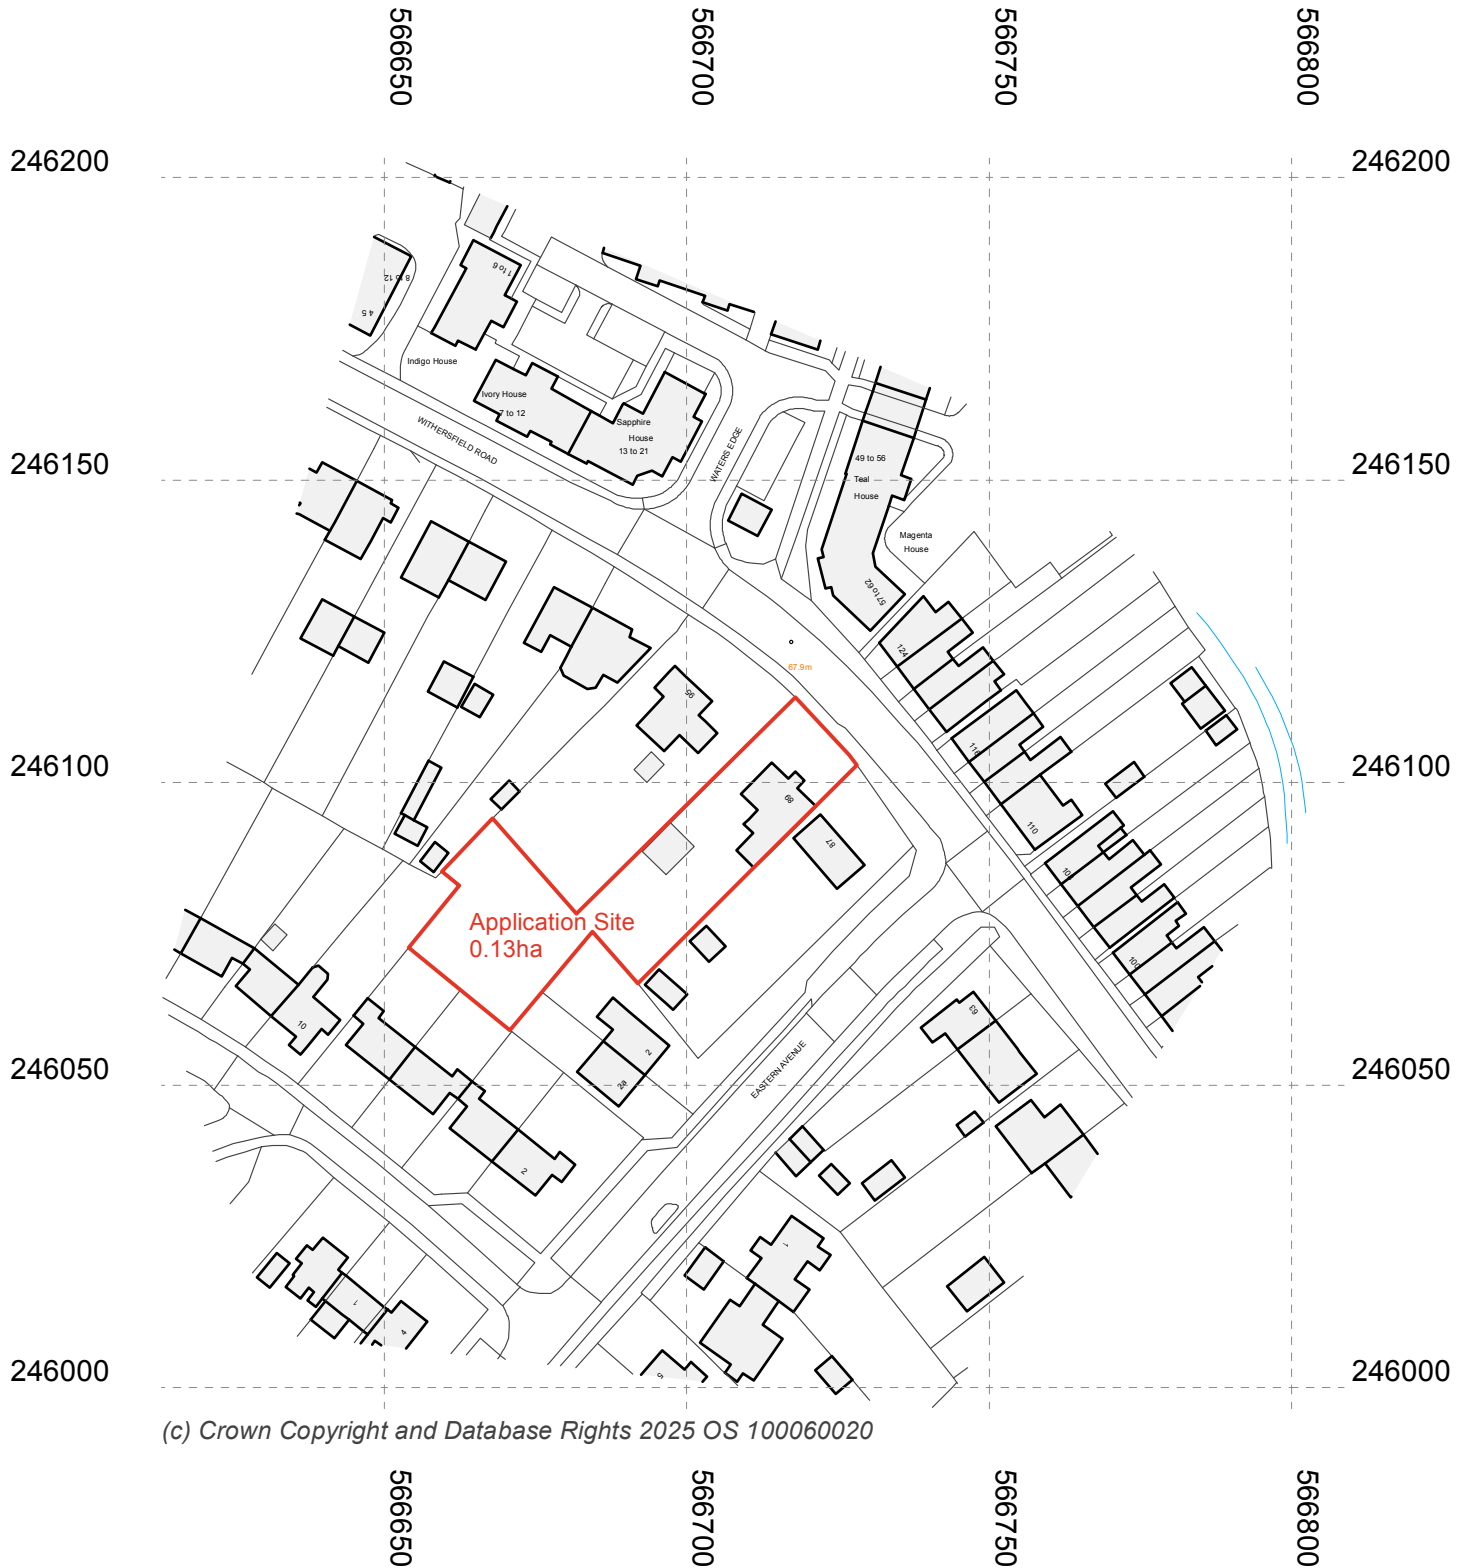

(c) Crown Copyright and Database Rights 2025 OS 100060020

Location Plan

Scale 1:1250 @ A1

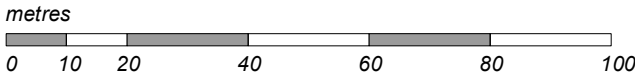

J.A.P. Architects

Market Hill, Clare, Suffolk CO10 8NN

T: 01787 279490

E: enquiries@japarchitects.co.uk

W: www.japarchitects.co.uk

J.A.P.
Architects



RIBA

Project		89 Withersfield Road, Haverhill, CB9 9HG		
Title		Location Plan		
Scale	1 : 1250 @ A1	Date	June 2025	Revisions
Drawing No.		25025-01		